1 X - FP01 - Site-True North

1 : 200

Document number A2005237

BOYD DESIGN
Po Box 259, Paihia, Bay Of Islands
P: 09 402 8626 / F:09 402 8627
Cell: 0274 466 969
willboyd@xtra.co.nz

This drawing is the copyright of BOYD DESIGN.

/// Contractor to check all dimensions and conditions on site before commencing work. /// Work only to figured dimensions./// In the event of a discrepancy consult the Designer.///

Revision Schedule

Ref	Description	Date
1	Air Lease - RFI	28-02-2018

RC_Air Lease Plans

Project:
STUDIO AND PARKING

Client:
ROBERT CROSS

Address:
30 SCHOOL ROAD

Sheet Name:
SITE PLAN

Sheet Issue Date: 10-11-2017

17,6 Drawn By: WB

1 : 200 A105

Scale:

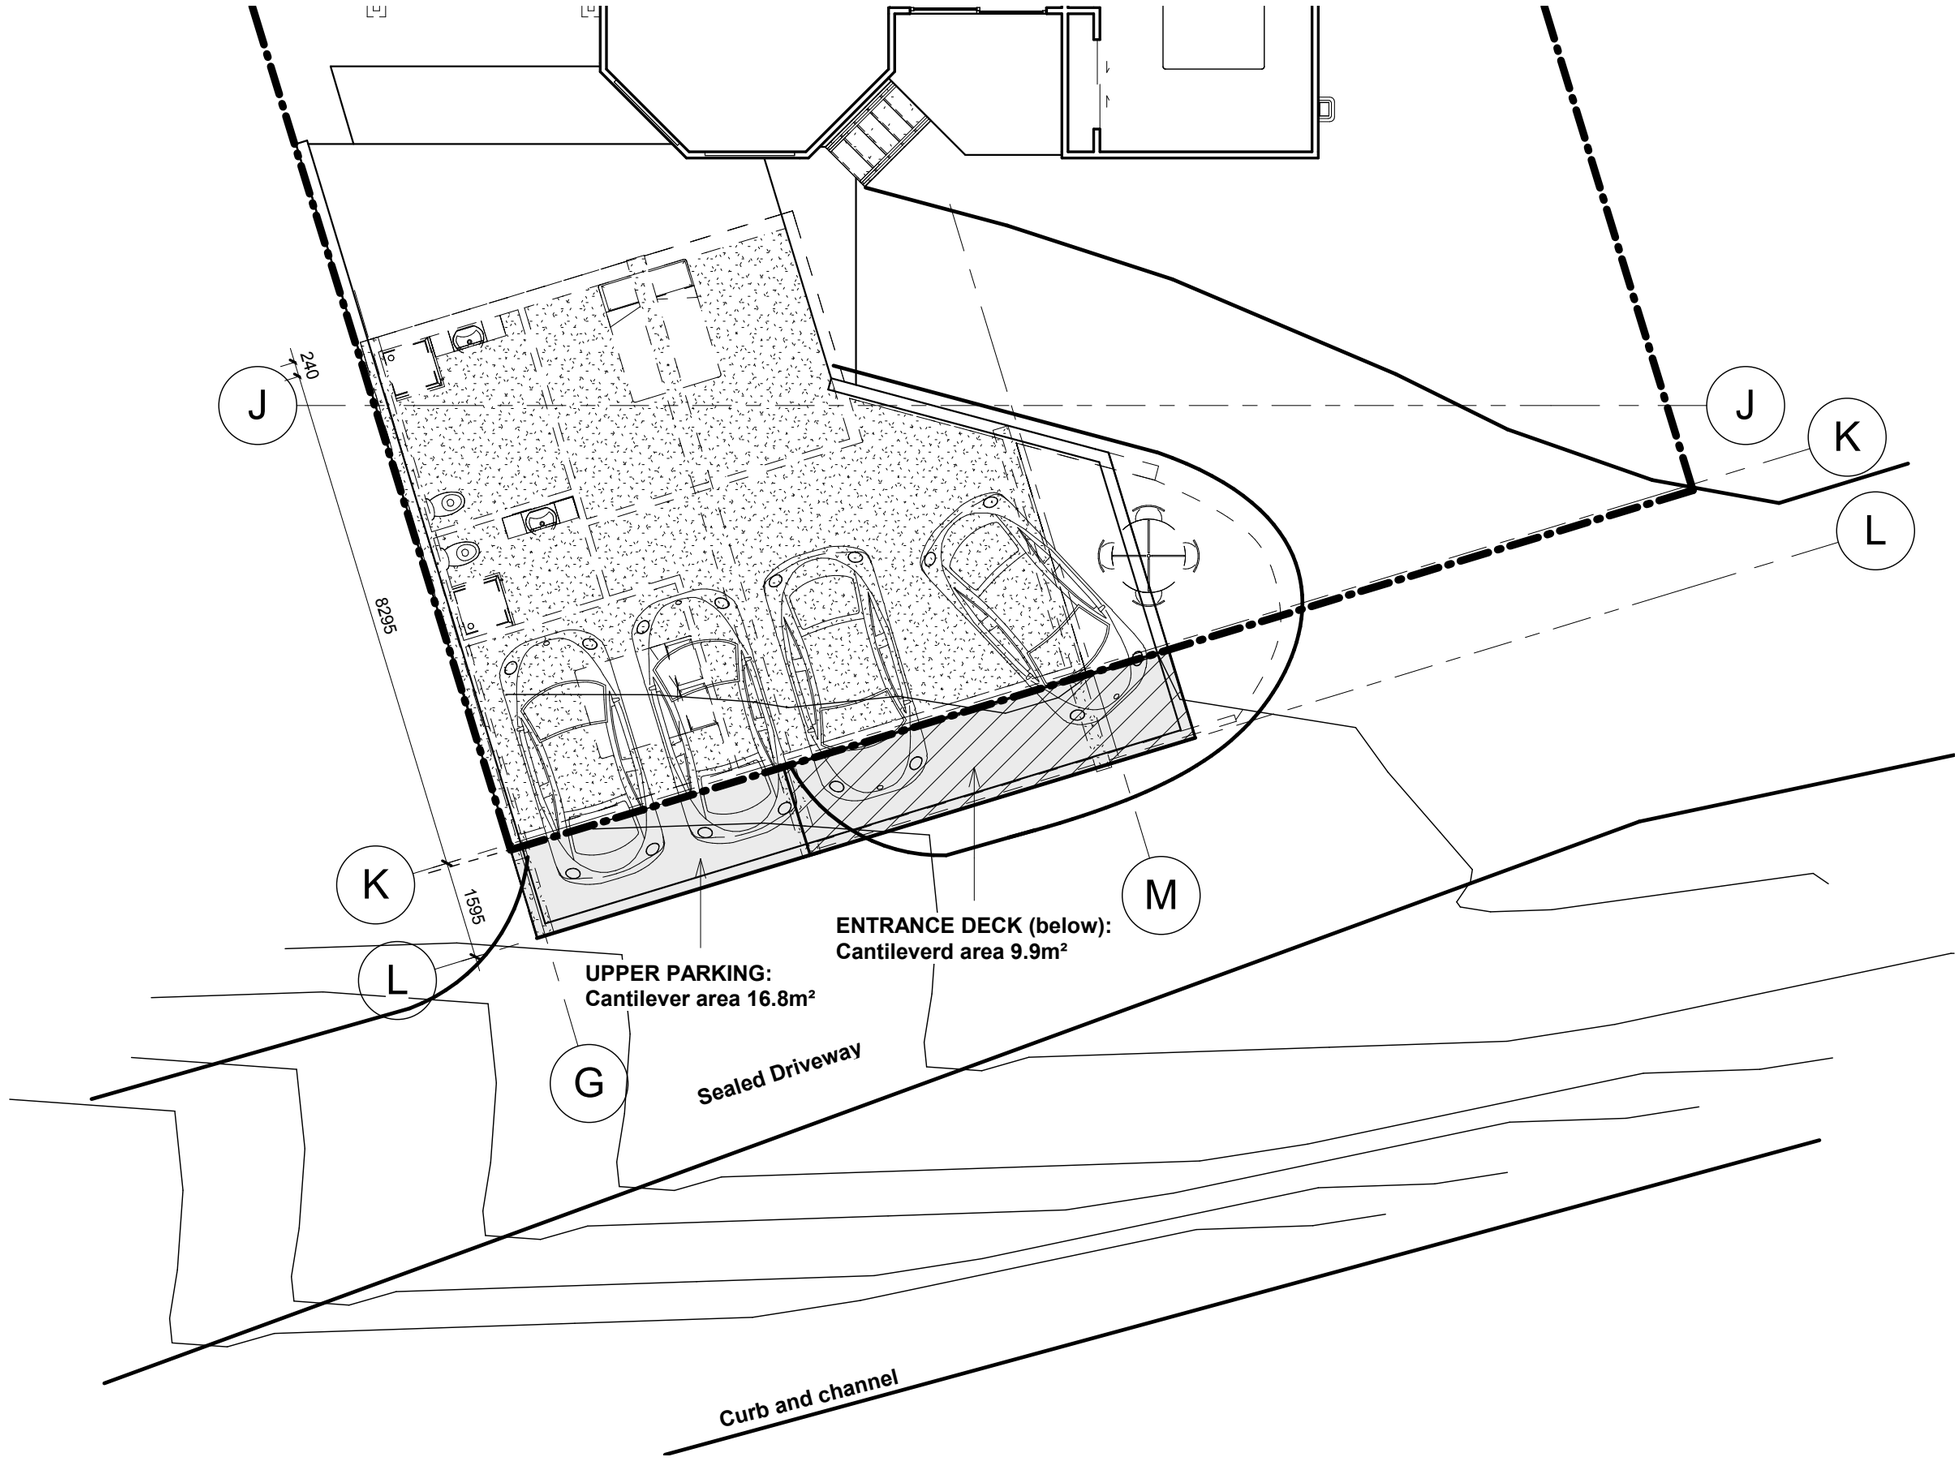

1 A - FP02 - Top Parking /Cantilevered Decks
1 : 100

Document number A2005237

BOYD DESIGN

Po Box 259, Paihia, Bay Of Islands
P: 09 402 8626 / F:09 402 8627
Cell: 0274 466 969
willboyd@xtra.co.nz

This drawing is the copyright of BOYD DESIGN.

/// Contractor to check all dimensions and conditions on site before commencing work. /// Work only to figured dimensions./// In the event of a discrepancy consult the Designer.///

Revision Schedule

Ref	Description	Date
1	Air Lease - RFI	28-02-2018

RC_Air Lease Plans

Project:
STUDIO AND PARKING

Client:
ROBERT CROSS

Address:
30 SCHOOL ROAD

Sheet Name:
STUDIO PARKING PLAN

Sheet Issue Date: 28-02-2018

176 Drawn By: WB

1 : 100 A106

Scale:

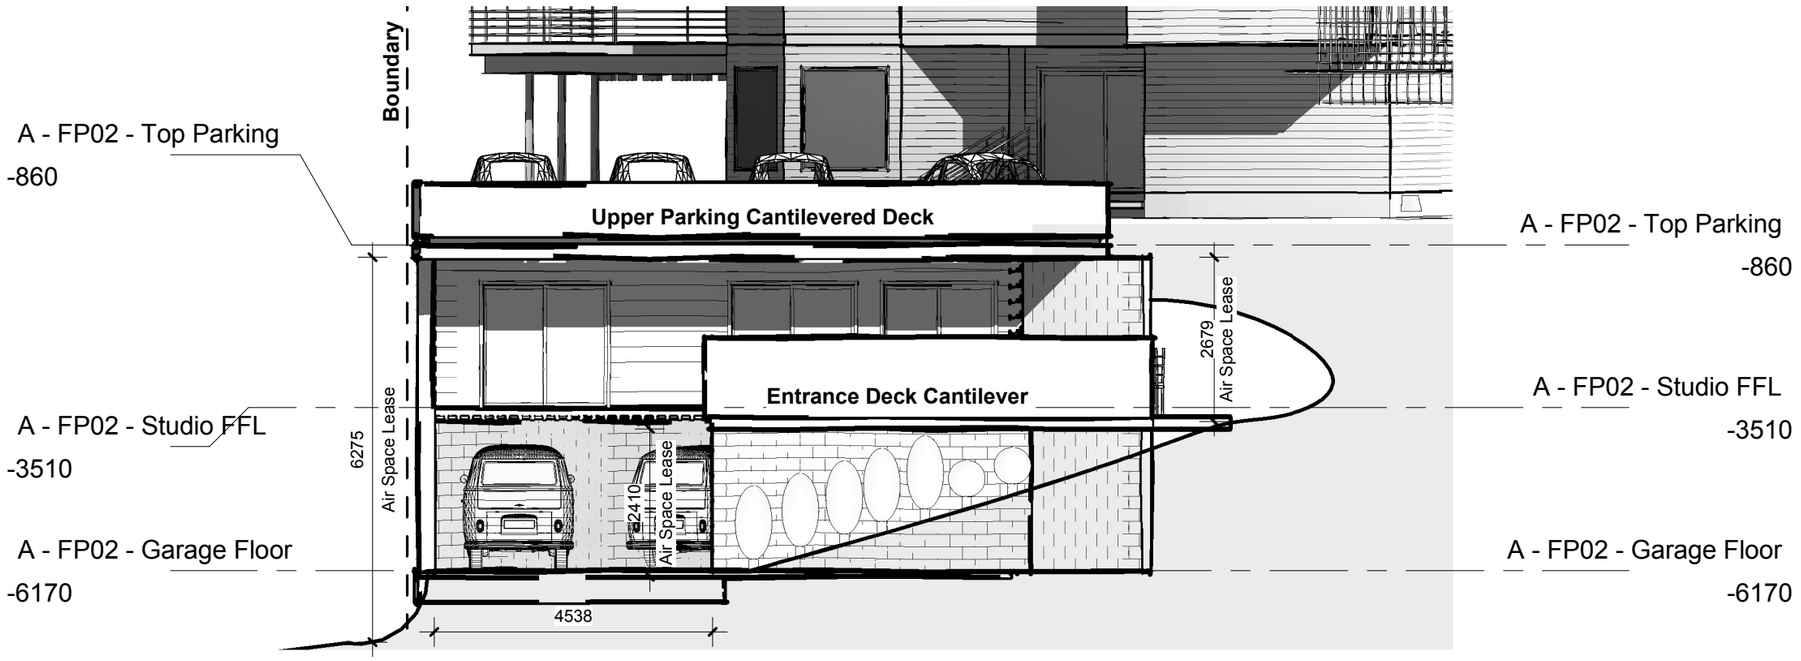

2 West Elevation
1 : 100

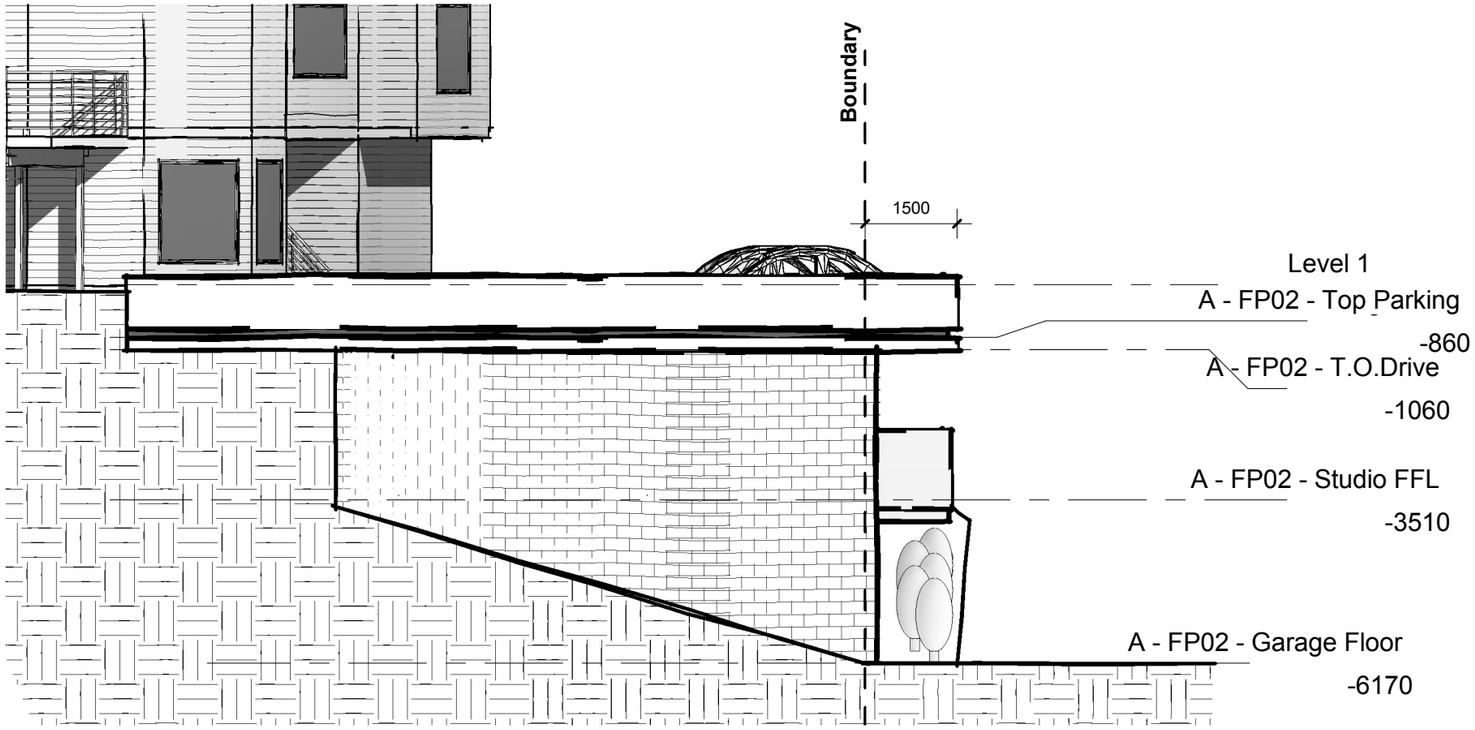

1 North Elevation
1 : 100

Document number A2005237

BOYD DESIGN

Po Box 259, Paihia, Bay Of Islands
P: 09 402 8626 / F:09 402 8627
Cell: 0274 466 969
willboyd@xtra.co.nz

This drawing is the copyright of BOYD DESIGN.

/// Contractor to check all dimensions and conditions on site before commencing work. /// Work only to figured dimensions./// In the event of a discrepancy consult the Designer.///

Revision Schedule

Ref	Description	Date
1	Air Lease - RFI	28-02-2018

RC_Air Lease Plans

Project:
STUDIO AND PARKING

Client:
ROBERT CROSS

Address:
30 SCHOOL ROAD

Sheet Name:
ELEVATIONS

Sheet Issue Date: 10-11-2017

Project No: 176

Drawn By: WB

Scale: 1 : 100

A110

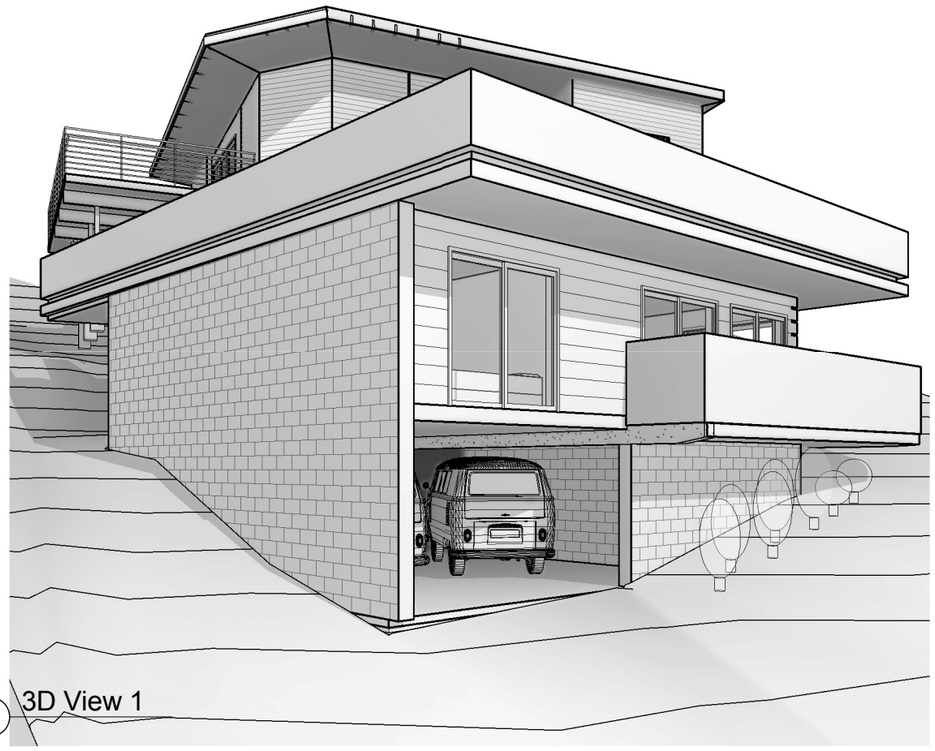

1 3D View 1

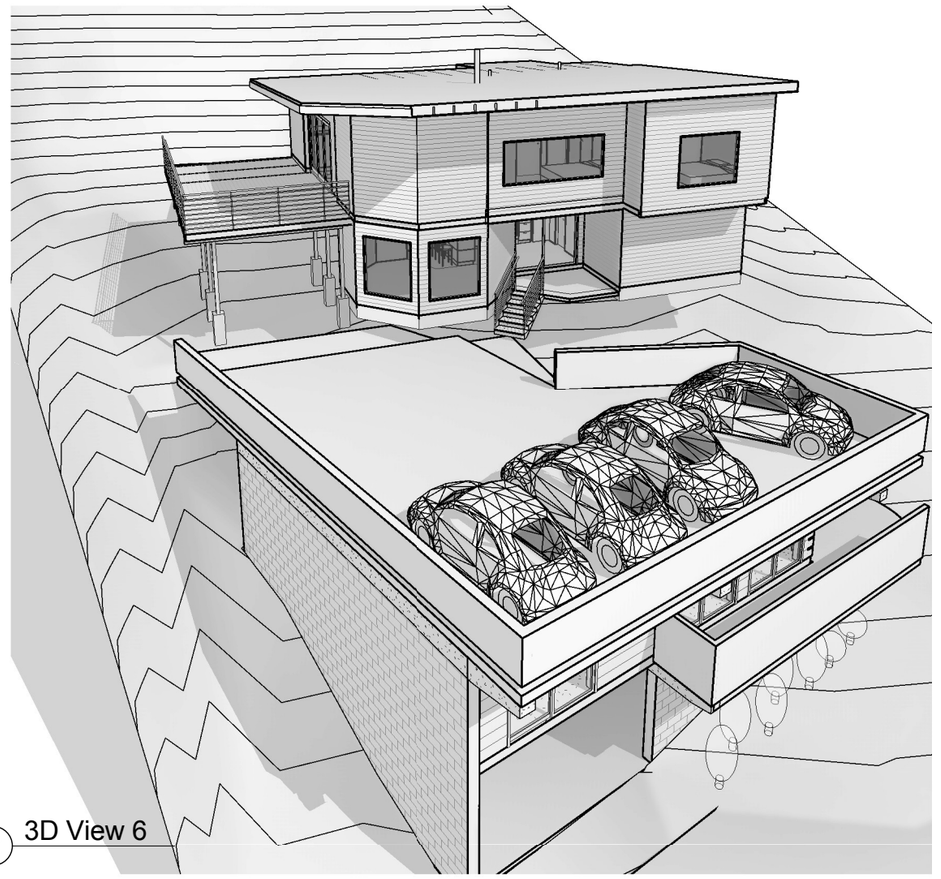

2 3D View 6

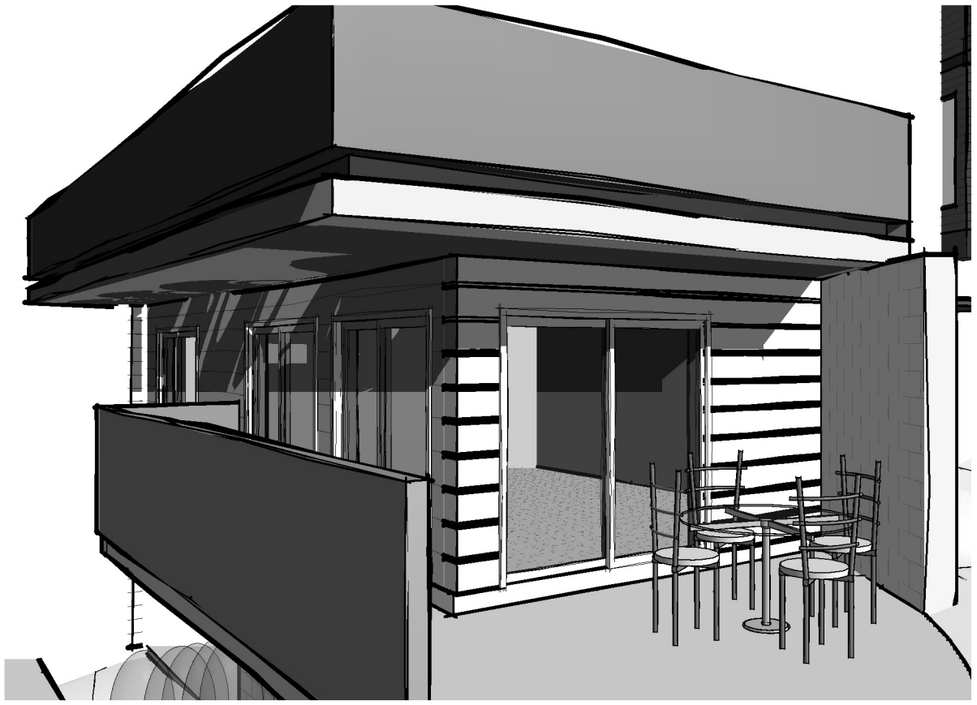

4 3D View 11

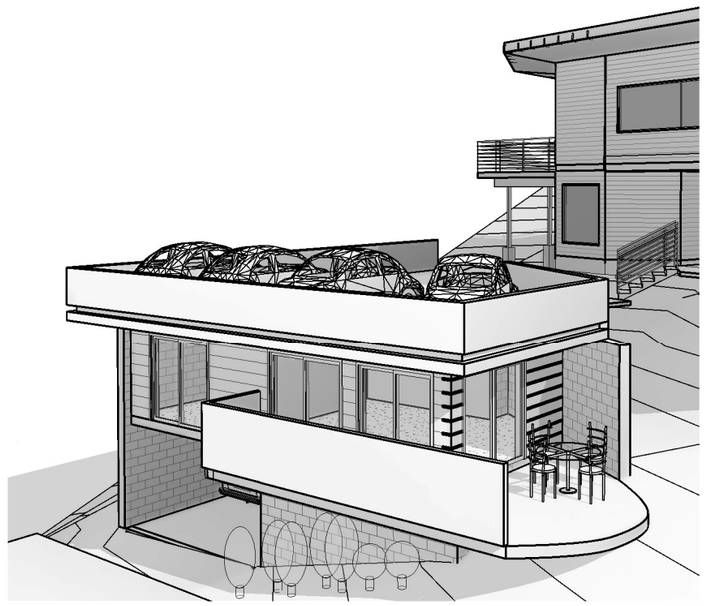

3 3D View 10

Document number A2005237

BOYD DESIGN

Po Box 259, Paihia, Bay Of Islands
P: 09 402 8626 / F:09 402 8627
Cell: 0274 466 969
willboyd@xtra.co.nz

This drawing is the copyright of BOYD DESIGN.

/// Contractor to check all dimensions and conditions on site before commencing work. /// Work only to figured dimensions./// In the event of a discrepancy consult the Designer.///

Revision Schedule

Ref	Description	Date

RC_Air Lease Plans

Project:
STUDIO AND PARKING

Client:
ROBERT CROSS

Address:
30 SCHOOL ROAD

3D VIEWS

Sheet Name:

Sheet Issue Date: 10-11-2017

Project No: 176 Drawn By: WB

Scale: A113